



Permit #F00143072-H

FilmL.A., Inc.
6255 W Sunset Blvd, 12th Floor
Hollywood, CA 90028
t: (213)977-8600 - f: (213)977-8601
www.filmla.com

Summary Information

Permit No: F00143072-H

Type of Permit: FILMING

Release Date: 11/01/2018

Production Company WARNER BROS TELEVISION
PRODUCTION

Producer RAVI MEHTA

Insured Company WARNER BROS TELEVISION
Name PRODUCTION

Director GAVIN O'CONNOR

1st AD JAMIE MARCHALL

Contact Phone No. 1 818-954-4833

Contact Phone No. 2

Fax 818-954-4904

Address 4000 WARNER BLVD

BURBANK, California 91522

Production Manager VICTOR HO

FilmL.A. Coordinator Carri Stevens

Location Manager WES HAGAN

Primary Phone Mobile - (818) 919-5219

Secondary Phone

Production Title TORRANCE

Location Assistant CASEY BOYNTON RAUL ESPARZA

Primary Phone Mobile - (310) 428-7634

Secondary Phone Office - 818.219.6134

Type of Production Feature

Fees

Posting 1500 \$690.00

Total Permit Fee \$1,395.00

Notification Charge \$284.00

Number of Locations 1

LA CITY LANE AND STREET CLOSURE FEE \$312.00

FILMLA NON-REFUNDABLE FILM PERMIT RIDER \$109.00
FEE



FilmL.A., Inc.
6255 W Sunset Blvd, 12th Floor
Hollywood, CA 90028
t: (213)977-8600 - f: (213)977-8601
www.filmla.com

Summary Information**Location****Location 1 of 1****Page 1 of 3**

Permit Number	F00143072-H	Location Manager	WES HAGAN
Production Company	WARNER BROS TELEVISION PRODUCT...	Primary Phone	Mobile - (818) 919-5219
Insured Company	WARNER BROS TELEVISION PRODUCT...	Secondary Phone	
Production Title	TORRANCE		

Location Address 1908 S Pacific Ave, San Pedro, CA, 90731**Location Type** Bar**Prep Dates** 10/31/2018 - 11/1/2018 07:00 - 19:00 2 days**Film Dates** 11/2/2018 - 11/3/2018 05:00 - 02:00 1 day
11/5/2018 - 11/7/2018 05:00 - 02:00 3 days**Strike Dates** 11/8/2018 - 11/9/2018 07:00 - 19:00**Open or Closed to the Public** Closed

Generic Conditions *LA CITY AND/OR LA COUNTY FIRE CHECKLIST ATTACHED TO FINAL PERMIT. THE PERMITTEE IS RESPONSIBLE FOR COMPLETING CHECKLIST PRIOR TO FILMING ACTIVITY AT THIS LOCATION. NON COMPLIANCE MAY RESULT IN ASSIGNMENT OF A FIRE OFFICER.
All vehicles must be parked on private property
Community Survey Obtained
Must comply with attached conditions
Must Maintain 5' Clearance on Sidewalks/Walkways
Must maintain local/emergency access
No cast or crew parking on area streets
No interference with vehicular or pedestrian traffic

Please see attached document Pacific Ave btwn 19th St - 20th St ES curb + Alley closure - Torrance.pdf

Equipment on Location	Type	Quantity	Personnel on Location	Type	Quantity
	5 or 10 ton trucks	5		Cast	10
	Cast/Crew vehicles	100		Crew	100
	Catering Truck	2		Extras	10
	Condors	1		Off-Duty/Retired LAPD Officer(s)	2
	Cube Trucks	5			
	Generator	1			
	Honey Wagons	1			
	Motor Homes	2			



FilmL.A., Inc.
6255 W Sunset Blvd, 12th Floor
Hollywood, CA 90028
t: (213)977-8600 - f: (213)977-8601
www.filmla.com

Summary Information**Location****Location 1 of 1****Page 2 of 3**

Permit Number	F00143072-H	Location Manager	WES HAGAN
Production Company	WARNER BROS TELEVISION PRODUCT...	Primary Phone	Mobile - (818) 919-5219
Insured Company	WARNER BROS TELEVISION PRODUCT...	Secondary Phone	
Production Title	TORRANCE		

Picture vehicles	2
Scissor Lifts	1
Trailers	3
Vans	6

Filming Activities Drive by; walk and talk dialogue, gators for equipment transportation.;**Jurisdiction** **Political:** Los Angeles City - Council District 15**Police:** Los Angeles Police Department**Fire:** Los Angeles City**Thomas Guide** **Page:** 854**Grid:** B2**Approvals** LOS ANGELES CITY POLICE DEPARTMENT
FILMLA. CLOSURES
LOS ANGELES CITY DEPARTMENT OF PUBLIC WORKSGabriel Martinez
Yulizza Ramirez
Vanessa Martin**Coordinator Note** Company will reduce posted parking after initial landing on 11/2. Company will keep area clear on weekend.**Parking** **Base Camp**
Location Type : Filming Location**Crew Parking**
Location Type : Filming Location**Parking Notes**

BASECAMP AND CREW PARKING:

Cabrillo Way Marina Lots F & G

Miner St. San Pedro, CA 90731

And

22nd St. & Miner St.

San Pedro, CA 90731

Base Camp Port Property at Cabrillo Way Marina Lots F & G 10/

19/18 09:00 to 11/9/18 20:00 and 12/1/18 to 12/14/18 .

Base Camp at Port Property 22nd St. & Miner St. (Northwest corner) 10/20/18 after 09:00 to 11/9/18 and 12/1/18 to 12/14/18.

Posting "No Parking" signs E/S S PACIFIC AV., W 19TH ST. - W 20TH ST.
S/S W 19TH ST., S PACIFIC AV. - S MESA ST.**Approximate Footage** 1201 - 1500**Log Number** 221635**Date(s)** 11/1/2018 to 11/9/2018**Time(s)** 00:00 to 00:00



FilmL.A., Inc.
6255 W Sunset Blvd, 12th Floor
Hollywood, CA 90028
t: (213)977-8600 - f: (213)977-8601
www.filmla.com

Summary Information**Location****Location 1 of 1****Page 3 of 3**

Permit Number	F00143072-H	Location Manager	WES HAGAN
Production Company	WARNER BROS TELEVISION PRODUCT...	Primary Phone	Mobile - (818) 919-5219
Insured Company	WARNER BROS TELEVISION PRODUCT...	Secondary Phone	
Production Title	TORRANCE		

Posting "No Parking" signs N/S W 20TH ST., S PACIFIC AV. - S MESA ST.
E/S S PACIFIC AV., W 19TH ST. - SOUTH 100'
S/S W 19TH ST., S PACIFIC AV. - EAST 100'

Approximate Footage 1201 - 1500

Log Number 221831

Date(s) 11/2/2018 to 11/9/2018

Time(s) 00:00 to 00:00

Lane / Full Closure CLOSE ALLEY EAST OF S PACIFIC AV., BETWEEN W 19TH ST. AND W 20TH ST.

Approximate Footage 301 - 600

Date(s) 11/2/2018 to 11/7/2018

Time(s) 00:00 to 00:00

Lane / Full Closure E/S CURB LANE S PACIFIC AV., W 19TH ST. - W 20TH ST.
CONTINUOUS 05:00 ON 11/2 TO 02:00 ON 11/8

Approximate Footage 0 - 300

Date(s) 11/2/2018 to 11/7/2018

Time(s) 00:00 to 00:00



W20-1



W20-5(BIKE)



W1-6 (L)



C30(CA)



W11-1



W16-1



SC11(MOD)

Permit #F00143072-H

Ⓢ TRAFFIC SIGNAL

● TRAFFIC CONE

⏏ TYPE I W/ SIGN




FLASHING ARROW SIGN (FAS)



HIGH LEVEL WARNING DEVICE

ALL TRAFFIC CONTROL
WILL BE INSTALLED TO
MEET OR EXCEED THE
LATEST CA MUTCD
MINIMUM REQUIREMENTS

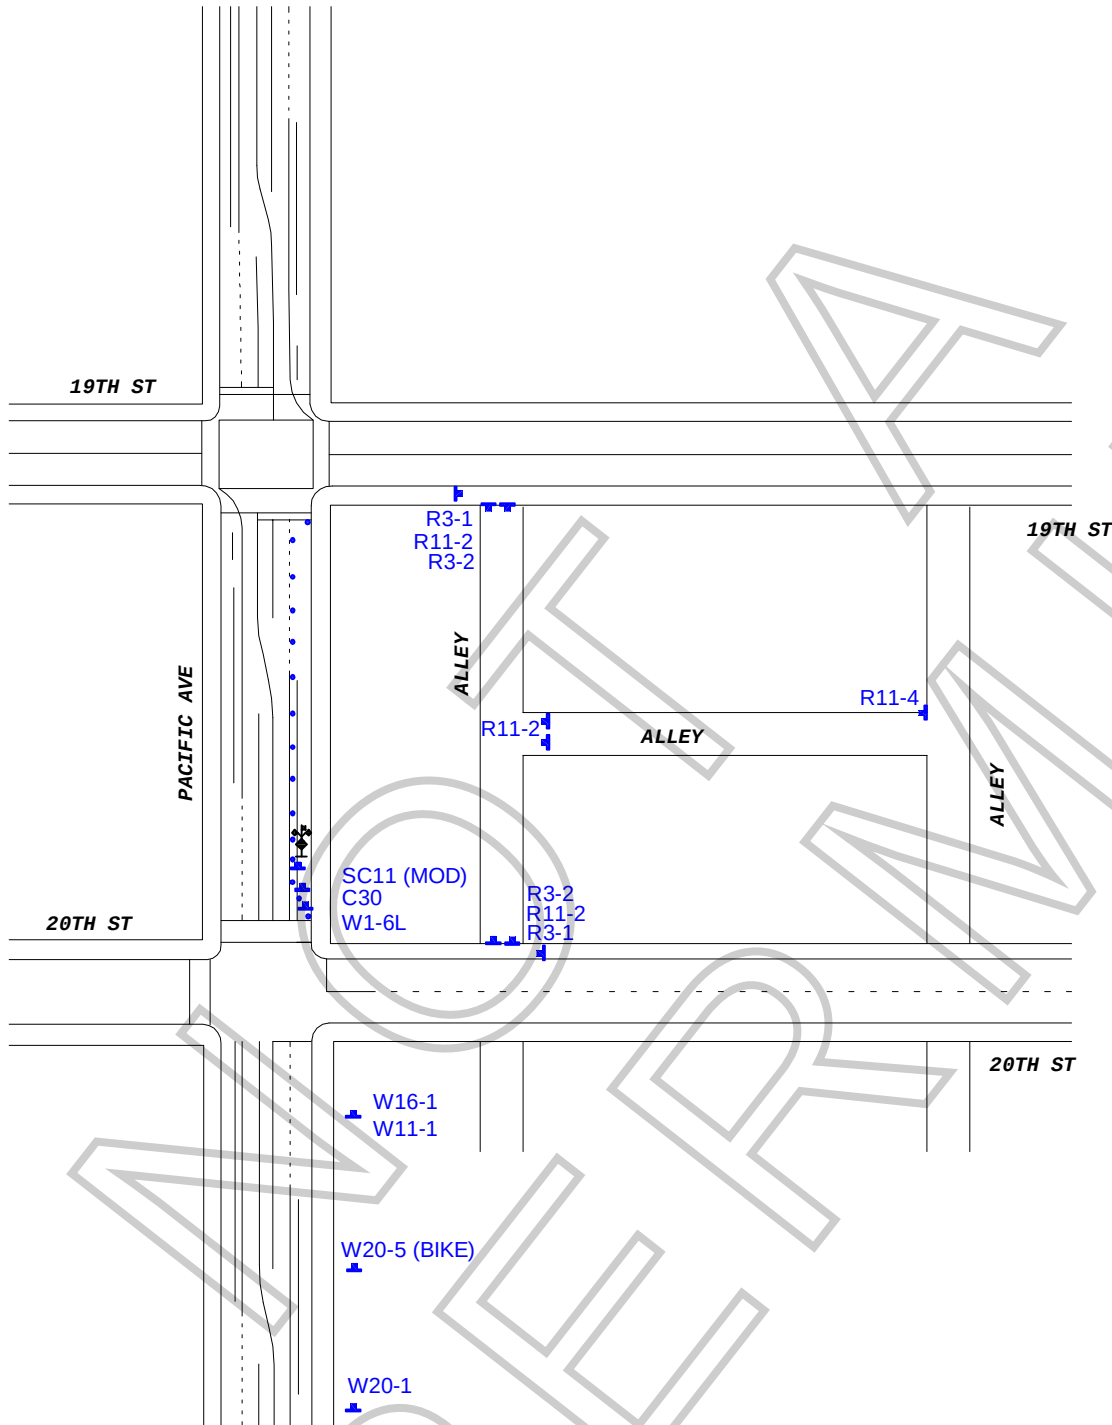

WORK ZONE TRAFFIC CONTROL PLAN GENERAL NOTES

1. DATE/TIME:
FROM 11-2 05:00 HOURS TO 11-8 02:00 HOURS.
2. ALL SIGNING, STRIPING, AND TRAFFIC CONTROL DEVICES SHALL CONFORM TO THE (CURRENT) STATE OF CALIFORNIA DEPARTMENT OF TRANSPORTATION (CALTRANS) STANDARD PLANS AND STANDARD SPECIFICATIONS, CALIFORNIA MUTCD, AND ANY ADDENDUMS THERETO, AND AS SHOWN ON THESE PLANS, SYMBOLS AND ABBREVIATIONS USED ARE SHOWN ON CALTRANS STANDARD PLANS.
3. THERE WILL BE NO INTERFERENCE WITH TRAFFIC SIGNALS OR CROSSWALKS.
4. CONES WILL BE 28" MINIMUM HEIGHT AND HAVE REFLECTORIZED SLEEVES FOR NIGHT WORK.
5. POLICE WILL DIRECT TRAFFIC IF NECESSARY.

TCP FOR:		WARNER BROS. "TORRANCE"	
LOCATION: E/S CURB - PACIFIC AVE BTWN 19TH ST & 20TH ST ALLEY CLOSURE E/OF PACIFIC FROM 19TH TO 20TH ST SAN PEDRO, CALIFORNIA			
	CONTACT:	WES HAGAN PH# 818.919.5219 TIM BALLOU OFFICE# 213.763.9000	
	JCL TRAFFIC SERVICES (213) 622-9775 C31-CA Lic # 805357		
DATE	REVISIONS	DRAFTER:	EDY RAMIREZ
		SCALE:	N.T.S.
		FILM LA:	CARRIE STEVENS